materiaal Steel S275JO volgens:
- EN 10025 (Profiel-/plaatmateriaal)

opp.behandeling: thermisch verzinkt volgens EN ISO 1461

alle niet aangegeven lassen moeten min. een doorsnede hebben
van: a min. 1x dunste materiaaldikte (enkele hoeklas)
a min. 0,7x dunste materiaaldikte (dubbele hoeklas)
scherpe kanten breken
maten met ( ) zijn hulpmaten

Codering verschillende nabewerkingen:
- 2028104: b- wm uni h=3030 +end ms25-50 hd
- 2028105: b- wm uni h=3030 +end ms25-50 ct
- 2028106: b- wm uni h=3030 +end ms25-50 dct

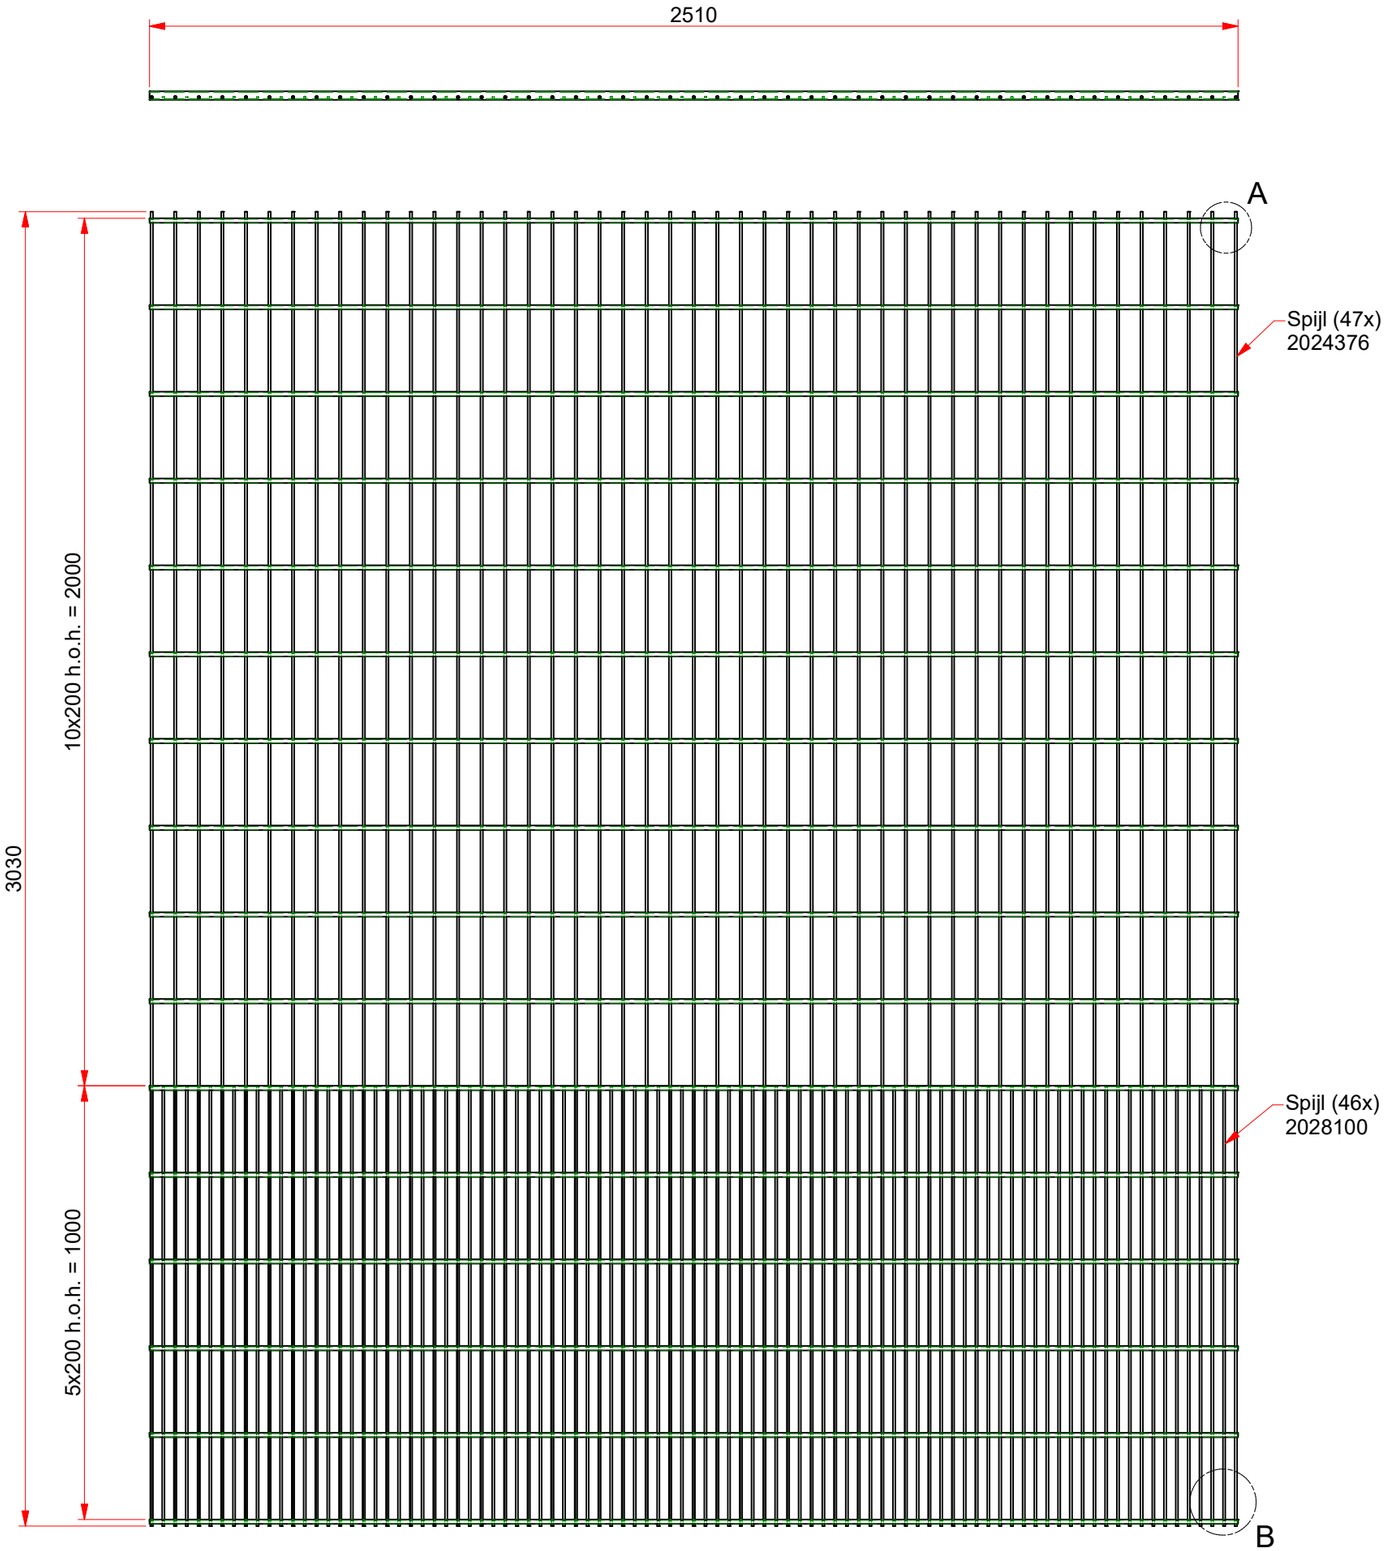

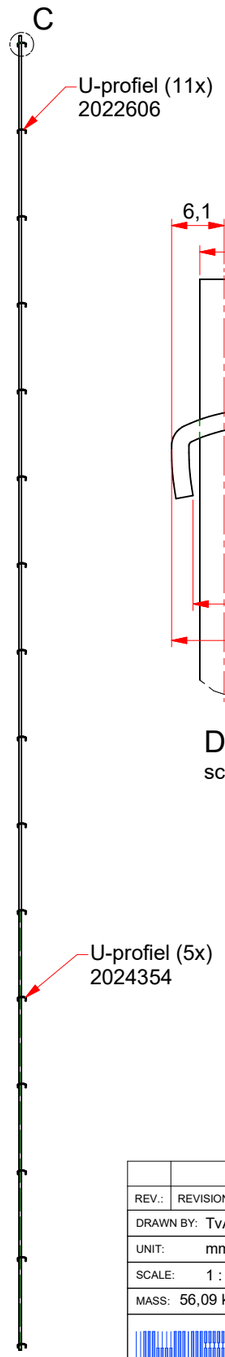

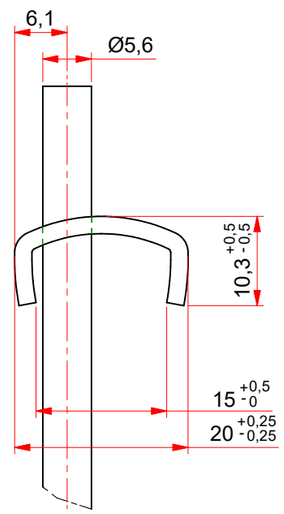

Detail C
schaal 2 : 1

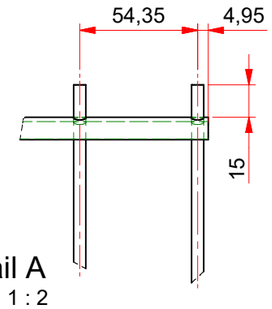

Detail A
schaal 1 : 2

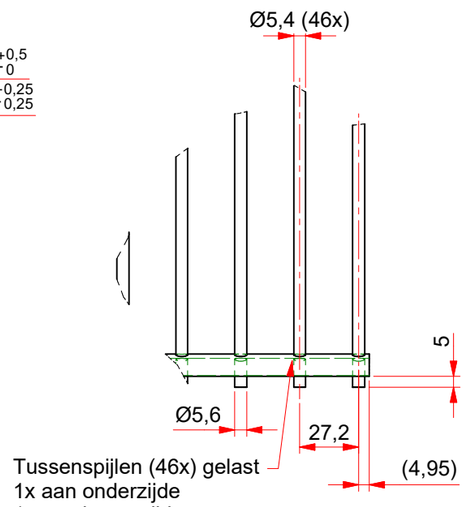

Detail B
schaal 1 : 2

REV.:	REVISION DESCRIPTION:			NAME:	DATE:	CHK. BY:

DRAWN BY: TvA	DATE: 4-7-2023	ARTICLE CODE:	SAP NO: 2028103
UNIT: mm	TOL.: ±0,5; ±1°		
SCALE: 1 : 10	PROJ.: / FORMAT: A2	PROJECT NAME: BP STANDAARD	PROJECT NO:
MASS: 56,09 kg			

HERAS
P.O. Box 30, 5688 ZG Oirschot, The Netherlands
T +31 (0)499-551255 I www.heras.com
F +31 (0)499-551799 E infoNL@heras.nl

DESCRIPTION
b- wm uni h=3030 +end ms25-50 bl

PROJECT CODE:	DRAWING NO:	REV NO:	SHEET:
	39-00009827	0	1 v 1

This drawing is property of HERAS. Reproduction or disclosure to third parties in any form whatsoever is not allowed without explicit written consent of HERAS.